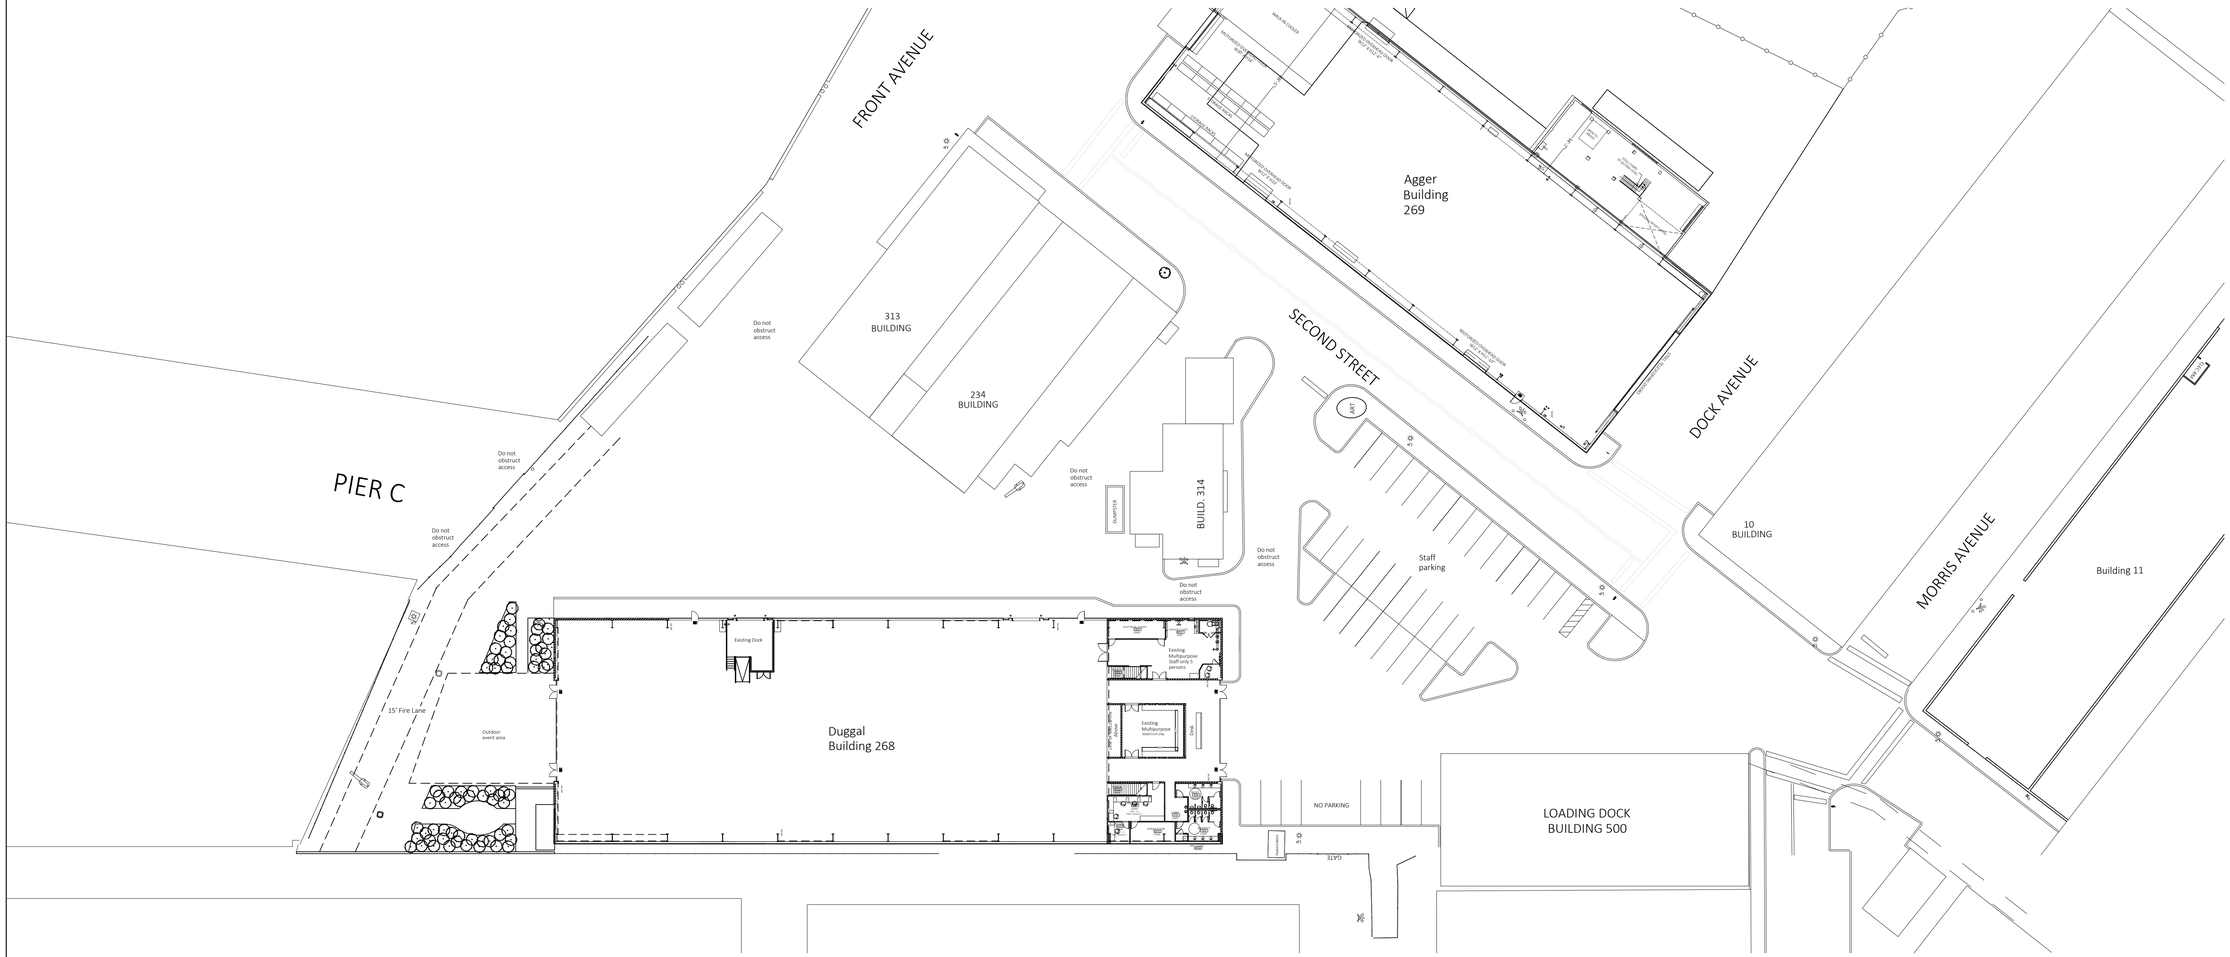

SITE PLAN USER SHALL VERIFY ALL DIMENSIONS AND CURRENT CONDITIONS. N ←

CLIENT

ARCHITECT

SYNC ARCHITECTURE

360 Furman St, Unit 1115, Brooklyn, NY 11201
www.syncarchitecture.com - 917.573.3124

PROJECT

BROOKLYN NAVY YARD
63 FLUSHING AVE.
BROOKLYN NY 11251

SEAL

DRAWING NAME

PROJECT REF.	REVISIONS
DRAWN BY: AER	
SCALE: NOTED	DATE: 07.26.24
FLOOR: Grade	NUMBER

SHEET

A-101.00